0' 40' 80' 120'

West End Layout

Marc Mazzarelli Associates LLC
Landscape Architecture + Planning
284 Concord Avenue
Cambridge, MA 02138 USA
617-227-2312
www.mmazz.com

Riverside Business Park

Braintree, Massachusetts

Landscape Plan L-1

March 6, 2020

Plant List

Quantity	Botanical Name	Common Name	Size	Notes
22	Acer rubrum 'October Glory'	Red Maple	2"-2 1/2" Caliper	B&B
9	Betula nigra 'Heritage'	River Birch	10' HT. - 12' HT.	B&B, Multi-stemmed
19	Fraxinus americana	White Ash	2"-2 1/2" Caliper	B&B
30	Juniperus horizontalis 'Blue Chip'	Blue Chip Juniper	3 Gallon	at Entrance planting beds
14	Juniperus virginiana	Eastern Red Cedar	7'-8' HT.	B&B
6	Magnolia x 'Merrill'	Merrill Magnolia	9' HT. - 10' HT.	B&B, Multi-stemmed
11	Quercus palustris	Pin Oak	2"-2 1/2" Caliper	B&B
2	Quercus rubra	Red Oak	2"-2 1/2" Caliper	B&B
3	Salix babylonica	Weeping Willow	3"- 3 1/2" Caliper	B&B

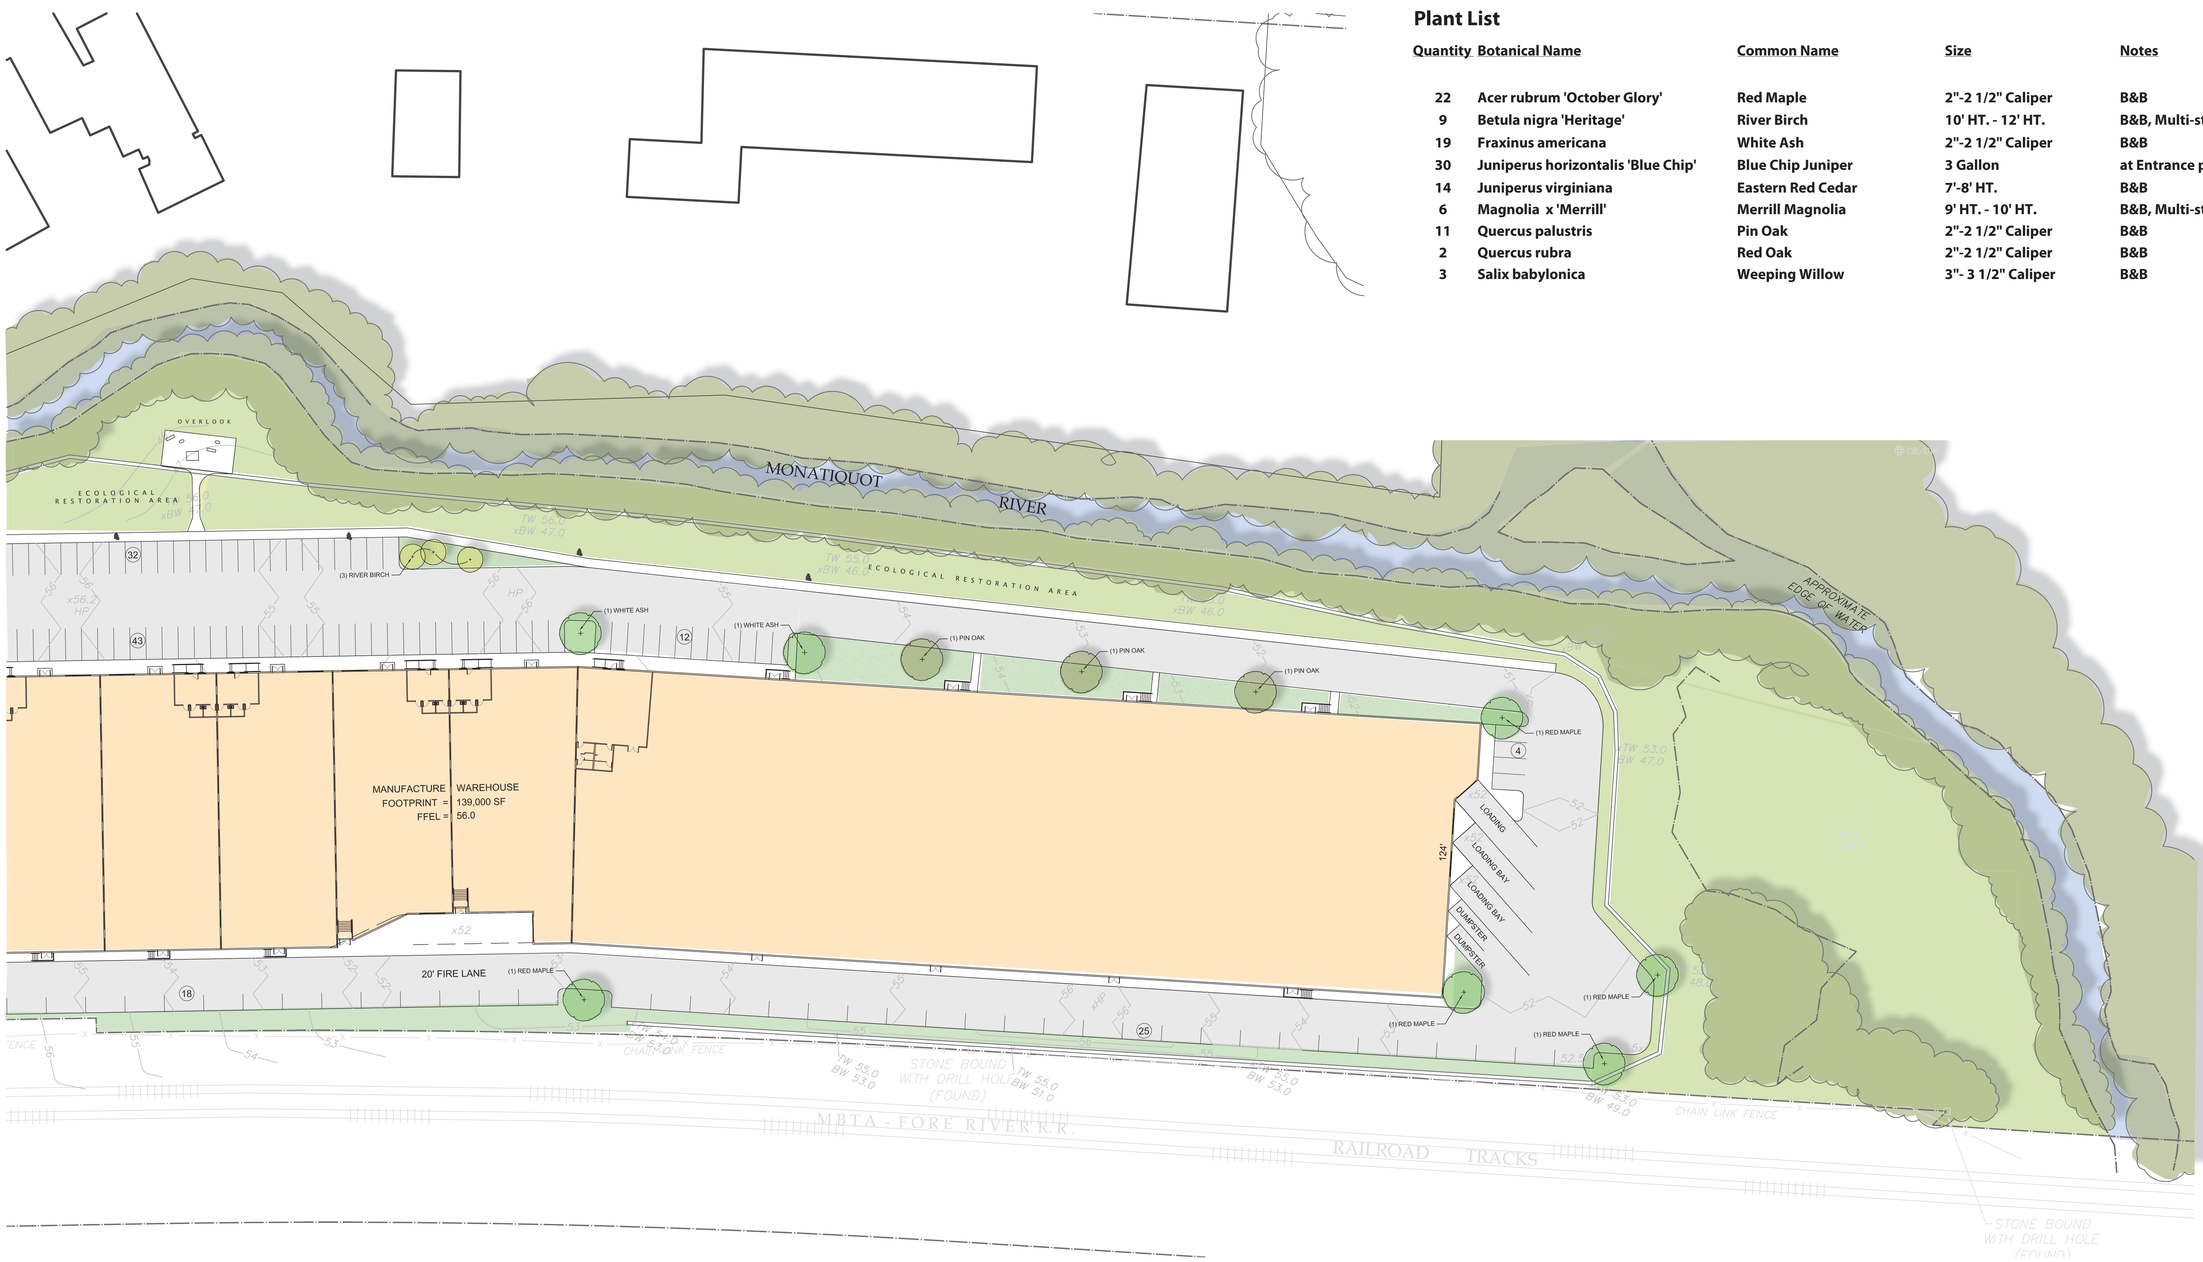

0' 40' 80' 120'

East End Layout

Marc Mazzarelli Associates LLC
Landscape Architecture + Planning
284 Concord Avenue
Cambridge, MA 02138 USA
617-227-2312
www.mmazz.com

Riverside Business Park

Braintree, Massachusetts

Landscape Plan L-2

March 6, 2020