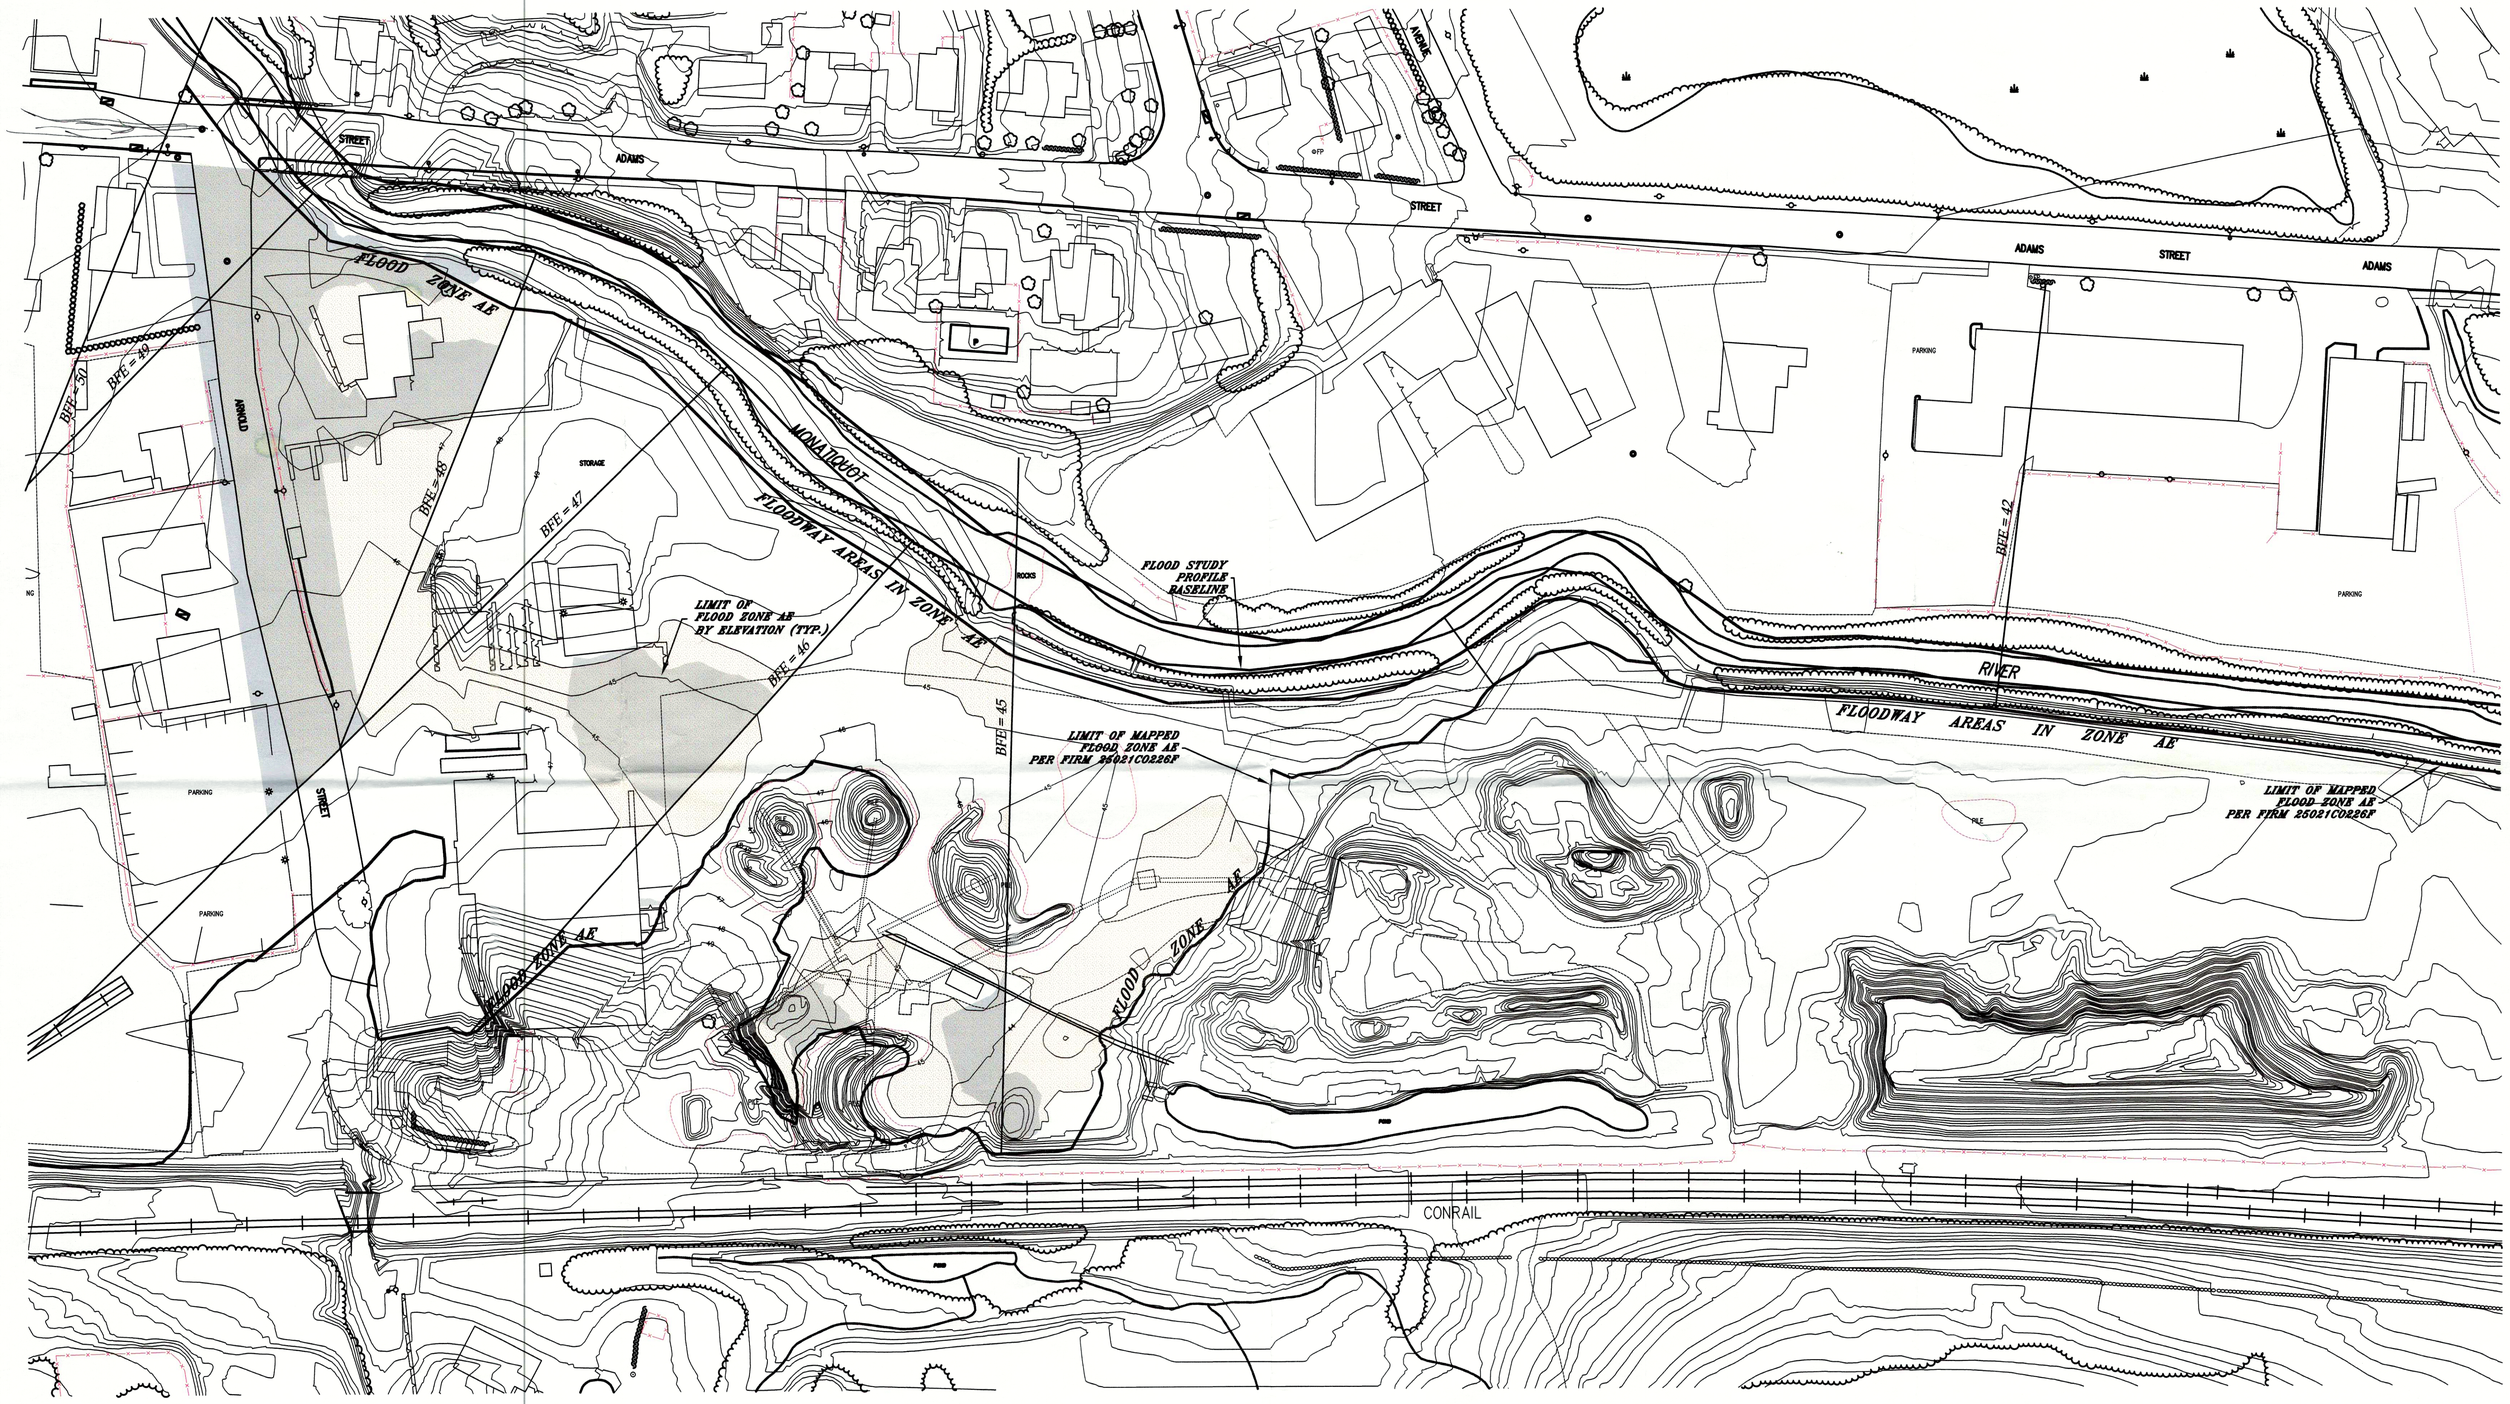

grey Hatch = current MBRAD/site based on 2014 Topo
Orange Hatch = BFE Based on 1993 Town Topo

Planning/Community Development
JAN 17 2017
Received

Topo Depicts 1993 Town Data revised to 1988 Datum

8-642